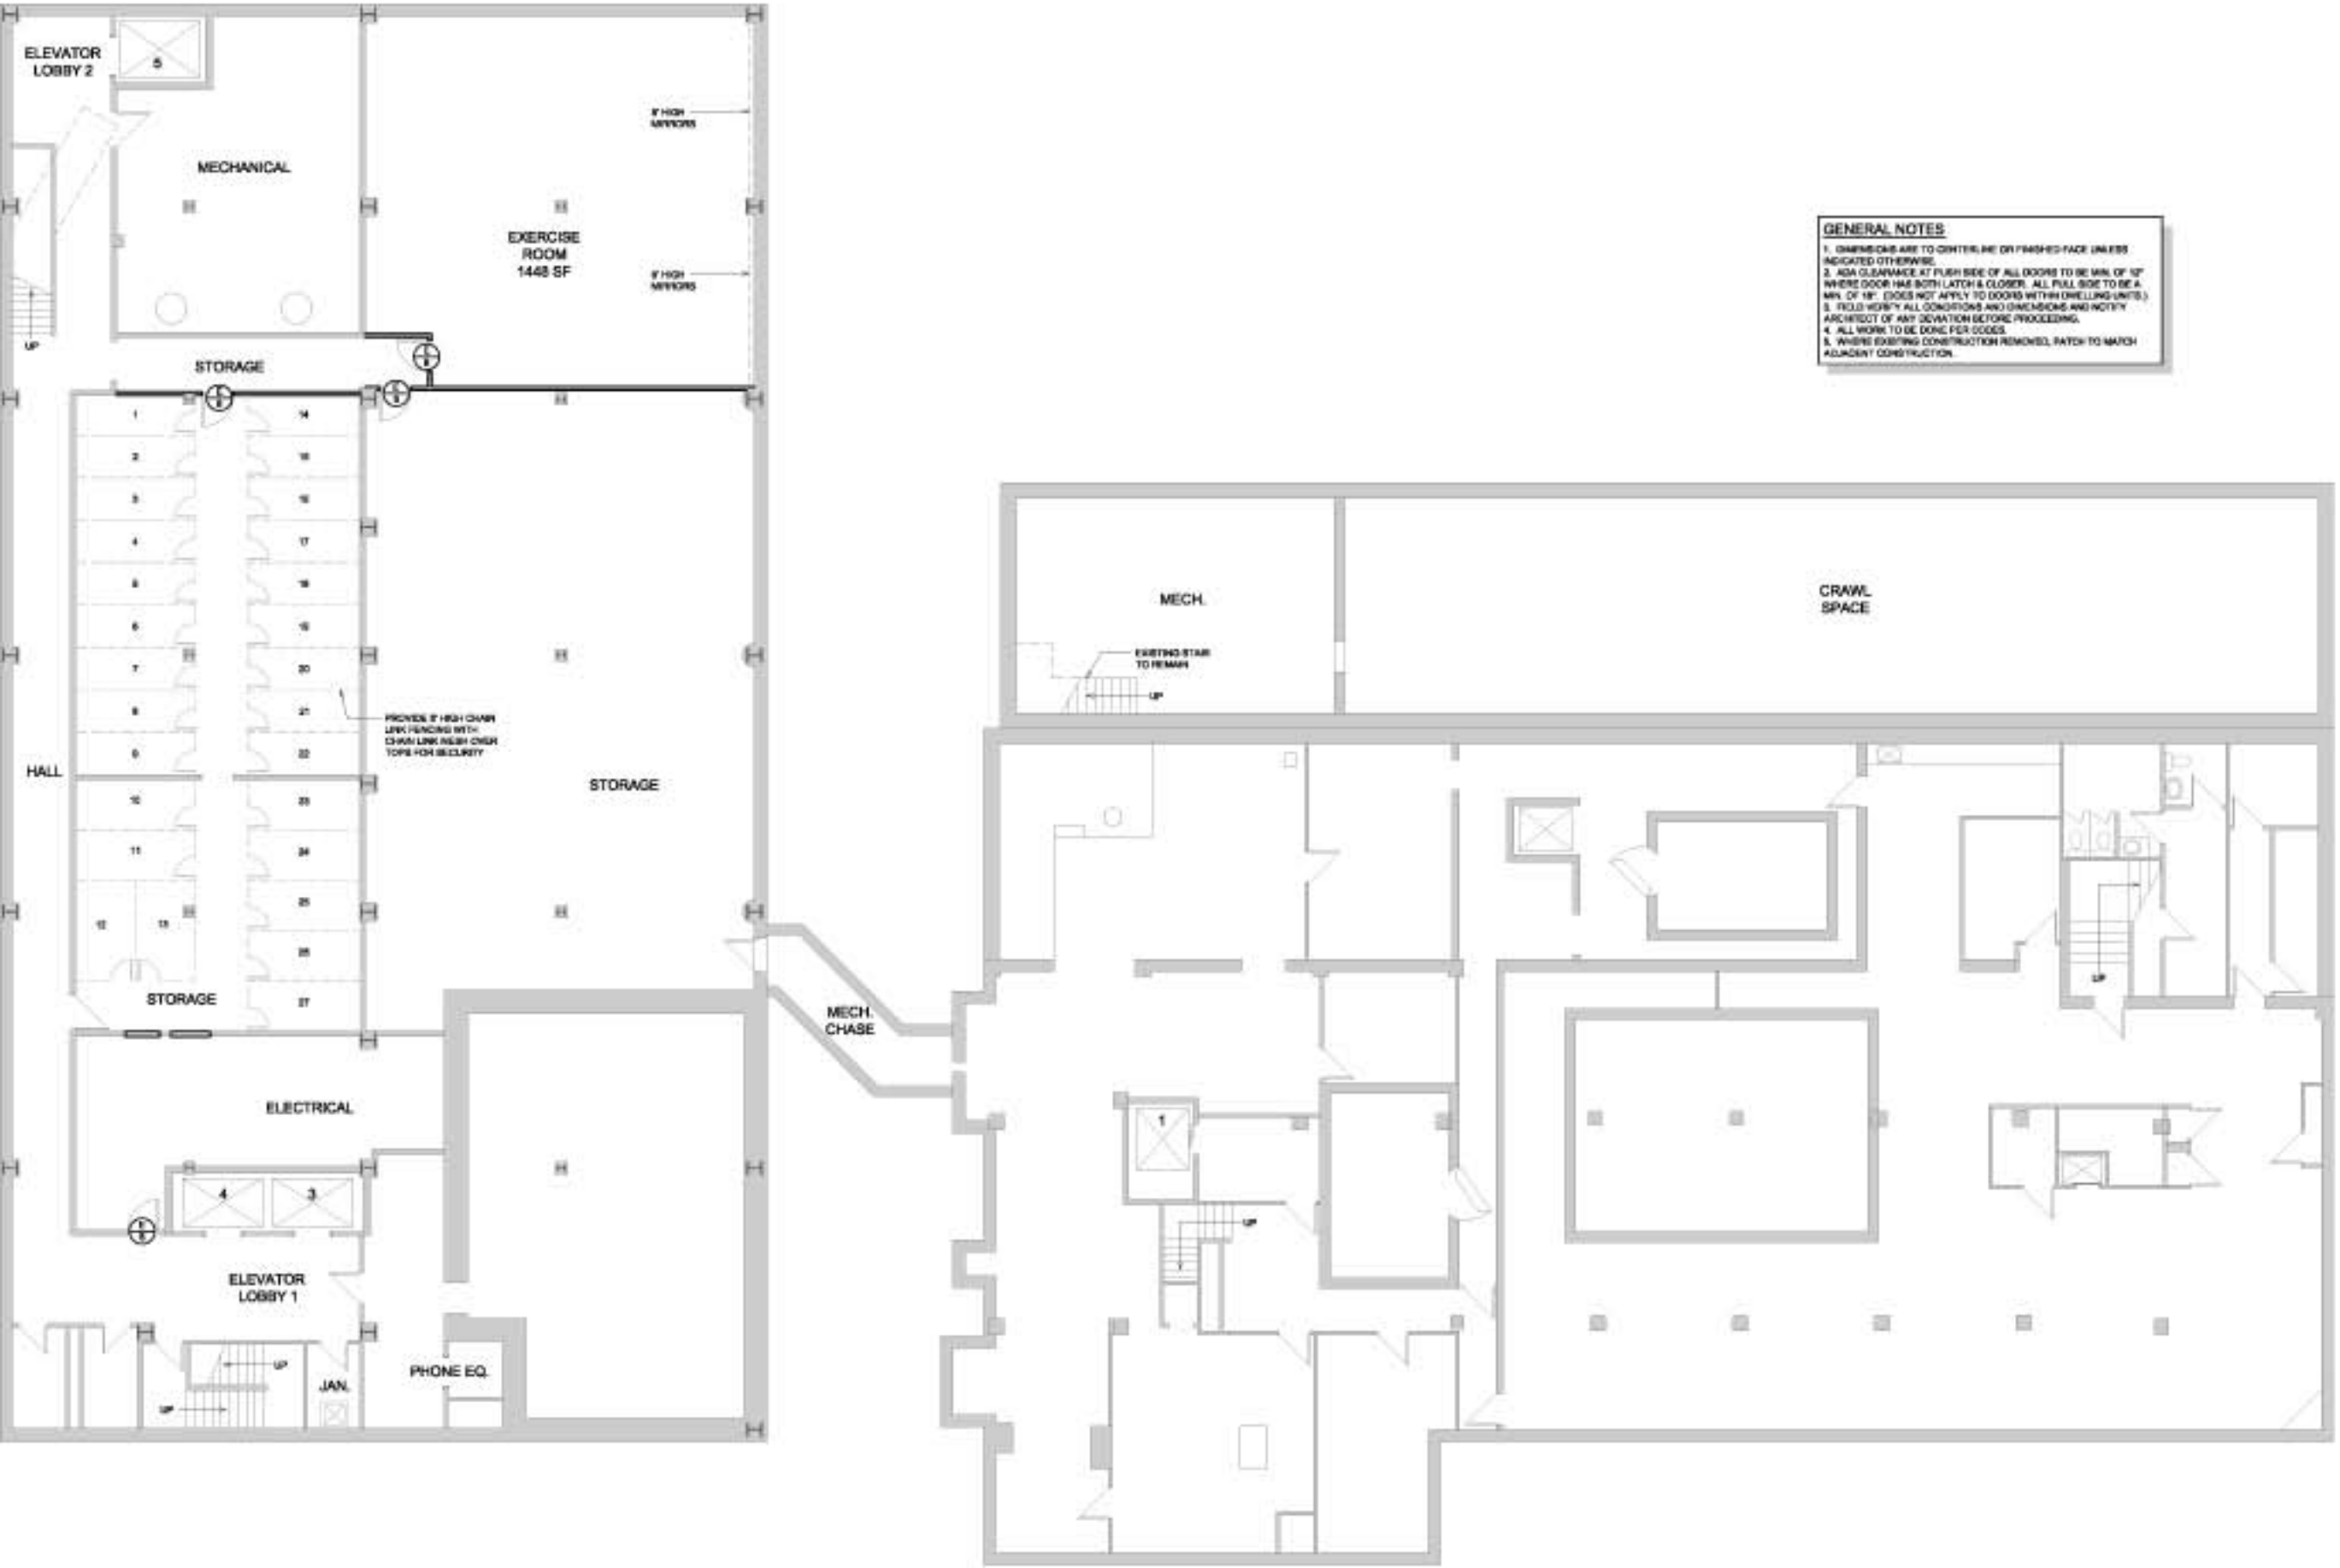

GENERAL NOTES

1. DIMENSIONS ARE TO CENTERLINE OR FINISHED FACE UNLESS INDICATED OTHERWISE.
2. ADA CLEARANCE AT PUSH SIDE OF ALL DOORS TO BE MIN. OF 12" WHERE DOOR HAS BOTH LATCH & CLOSER. ALL PULL SIDE TO BE A MIN. OF 18". (DOES NOT APPLY TO DOORS WITHIN DWELLING UNITS.)
3. FIELD VERIFY ALL CONDITIONS AND DIMENSIONS AND NOTIFY ARCHITECT OF ANY DEVIATION BEFORE PROCEEDING.
4. ALL WORK TO BE DONE PER CODES.
5. WHERE EXISTING CONSTRUCTION REMOVED, PATCH TO MATCH ADJACENT CONSTRUCTION.

BASEMENT PLAN

0 8'

SPANGENBERG PHILLIPS ARCHITECTURE
121 N. Mead, Suite 201, Wichita, KS 67202
TEL: 316.267.4002 FAX: 316.267.1509
www.spangenbergphillips.com

EXCHANGE PLACE RENOVATION

110 N. MARKET, WICHITA, KS

REVISIONS
13 APR 07
REVISIONS
06 SEPT 08
REVISIONS
31 JULY 08
REVISIONS
31 MAY 08
PRICING REV.
30 MAR 08

BASEMENT FLOOR PLAN

A1.0