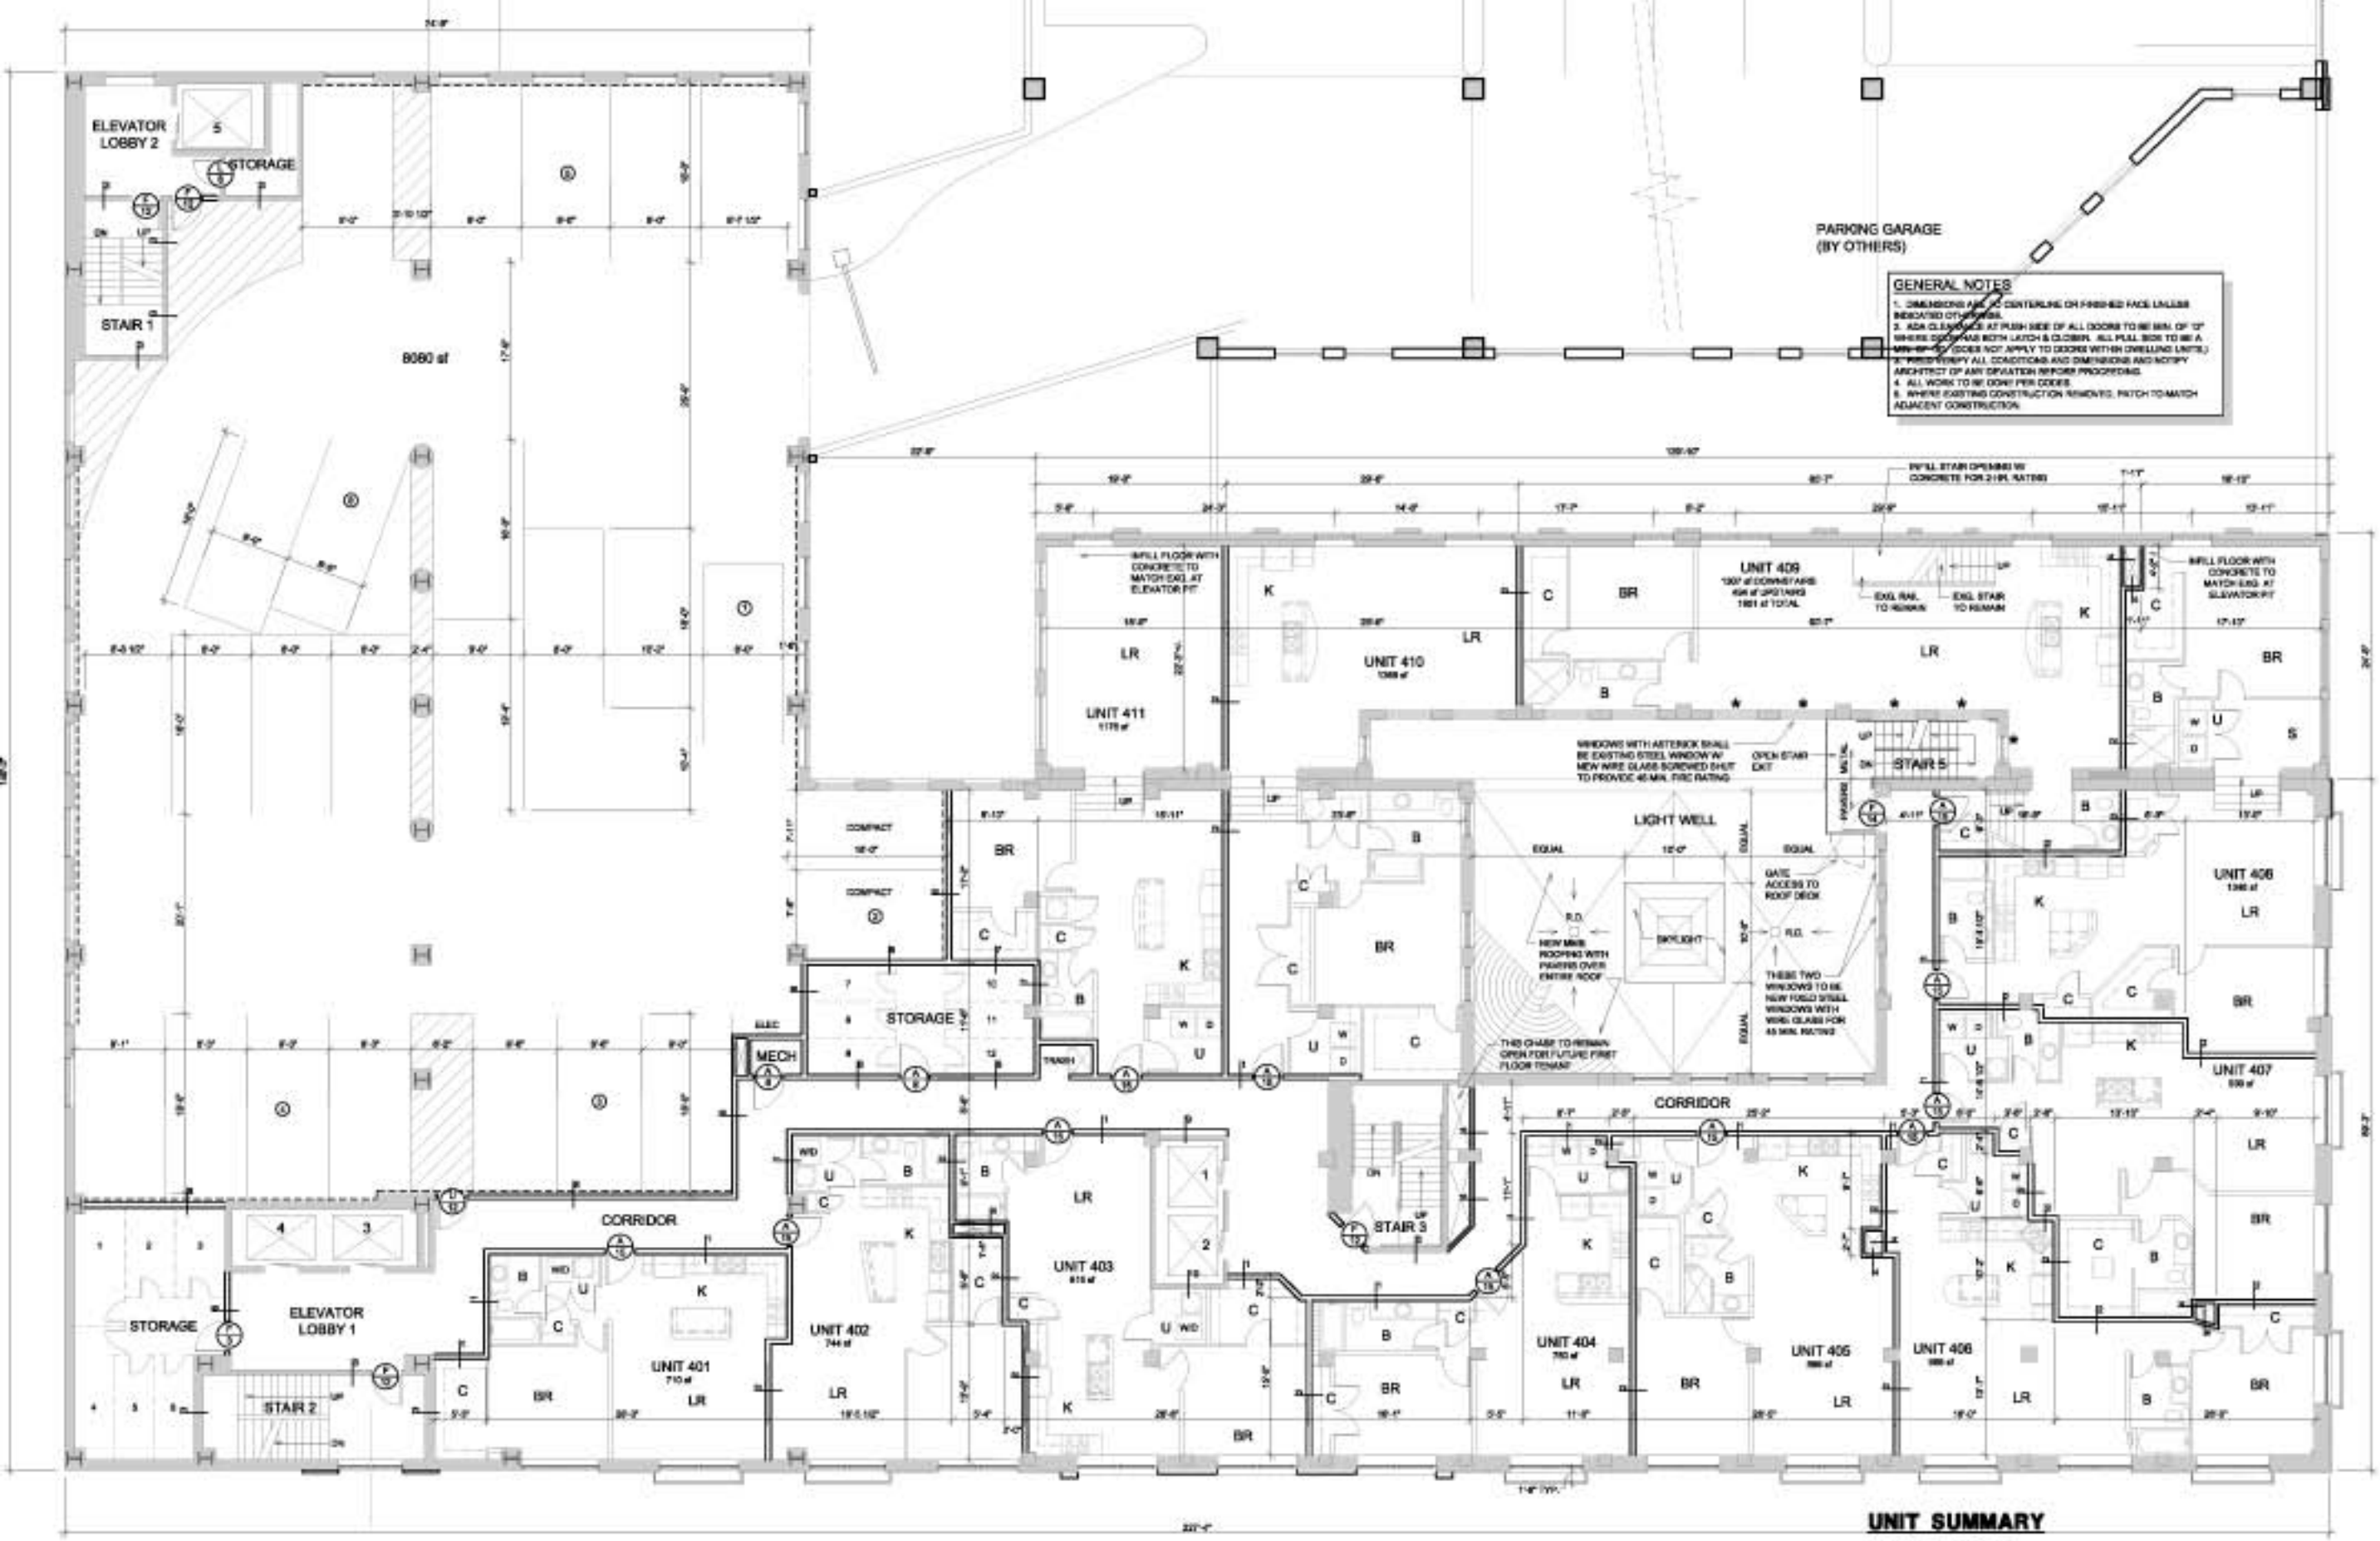

23 PARKING STALLS

4TH FLOOR PLAN

0 5'

UNIT SUMMARY

2 2-BR UNIT
9 1-BR UNITS
11 UNITS

SPANGENBERG PHILLIPS ARCHITECTURE
121 N. Mead, Suite 201, Wichita, KS 67202
TEL: 316.267.4002 FAX: 316.267.1509
www.spangenbergphillips.com

EXCHANGE PLACE RENOVATION

110 N. MARKET, WICHITA, KS

REVISIONS 13 APR 07
REVISIONS 06 SEPT 08
REVISIONS 21 JUL 7 08
REVISIONS 31 MAY 08
PRICING REV. 30 MAR 08
PRICING 18 FEB 08

FOURTH FLOOR PLAN

A1.4