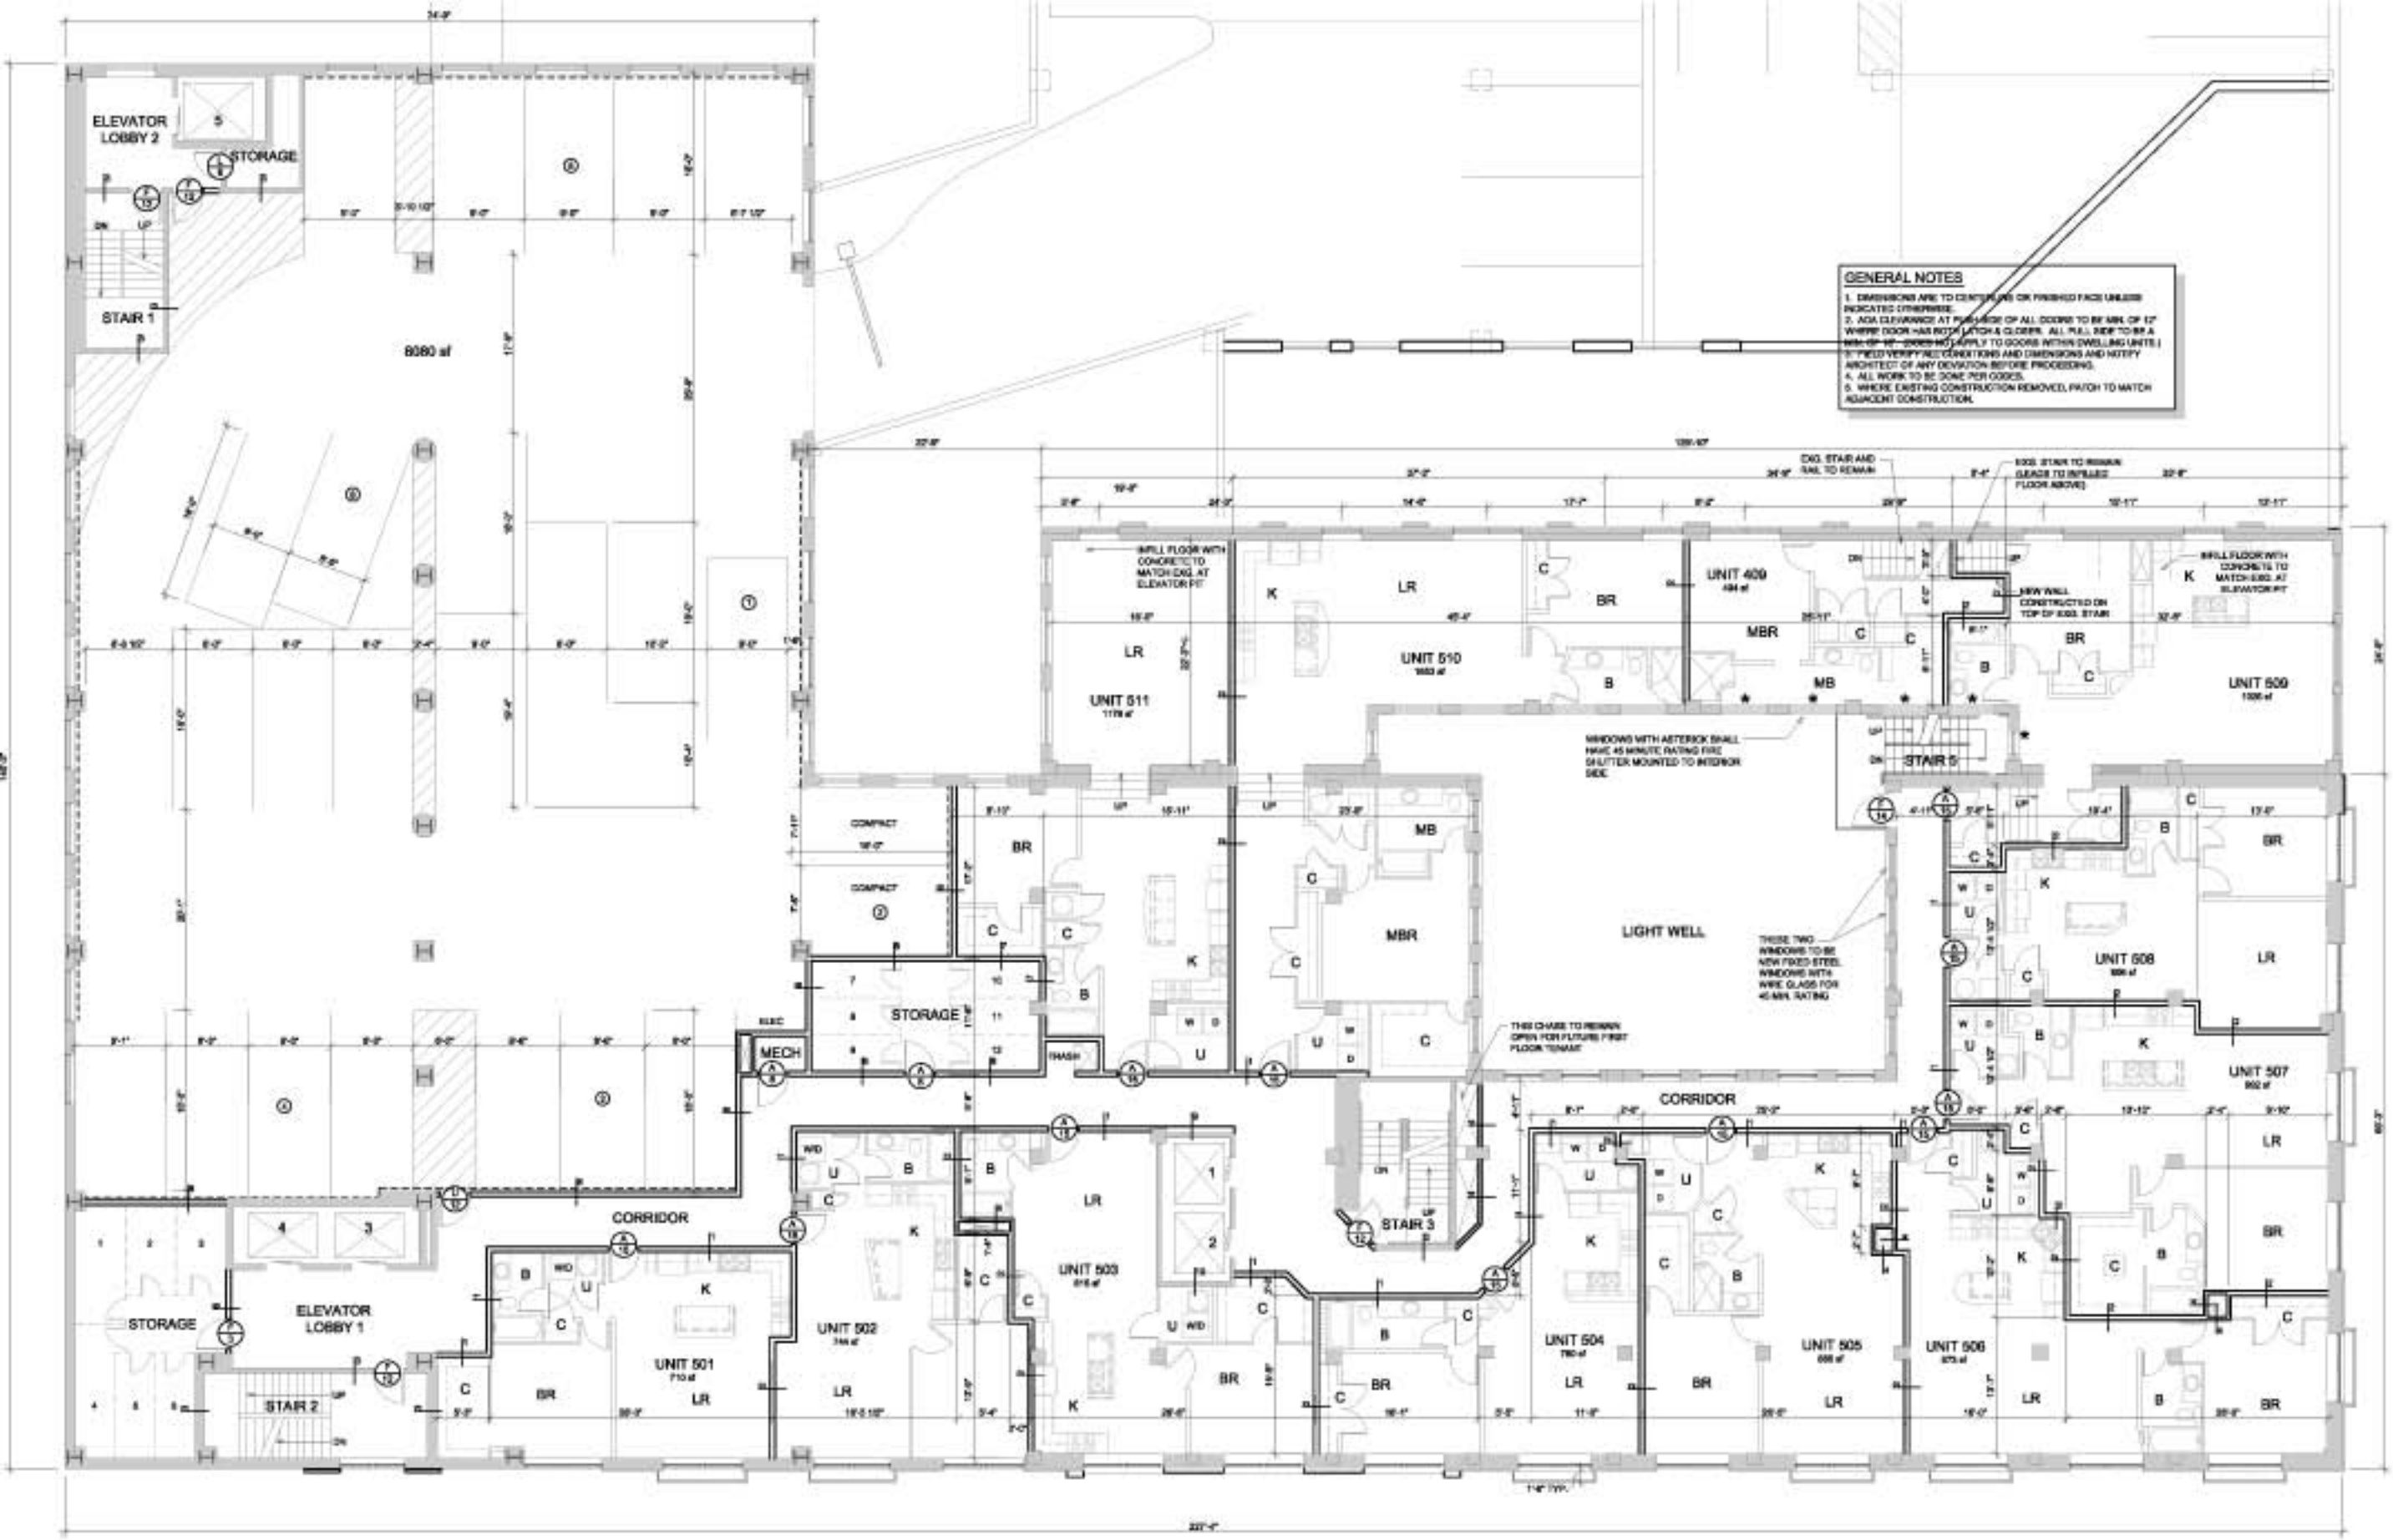

23 PARKING STALLS

5TH FLOOR PLAN

0 5'

UNIT SUMMARY

1 2-BR UNIT

10 1-BR UNITS

SPANGENBERG PHILLIPS ARCHITECTURE
121 N. Mead, Suite 201, Wichita, KS 67202
TEL: 316.267.4002 FAX: 316.267.1509
www.spangenbergphillips.com

EXCHANGE PLACE RENOVATION

110 N. MARKET, WICHITA, KS

REVISIONS 13 APR 07
REVISIONS 06 SEPT 06
REVISIONS 31 JUL 7 06
REVISIONS 31 MAY 06
PRICING REV. 30 MAR 06
PRICING 16 FEB 06

FIFTH FLOOR PLAN

A1.5