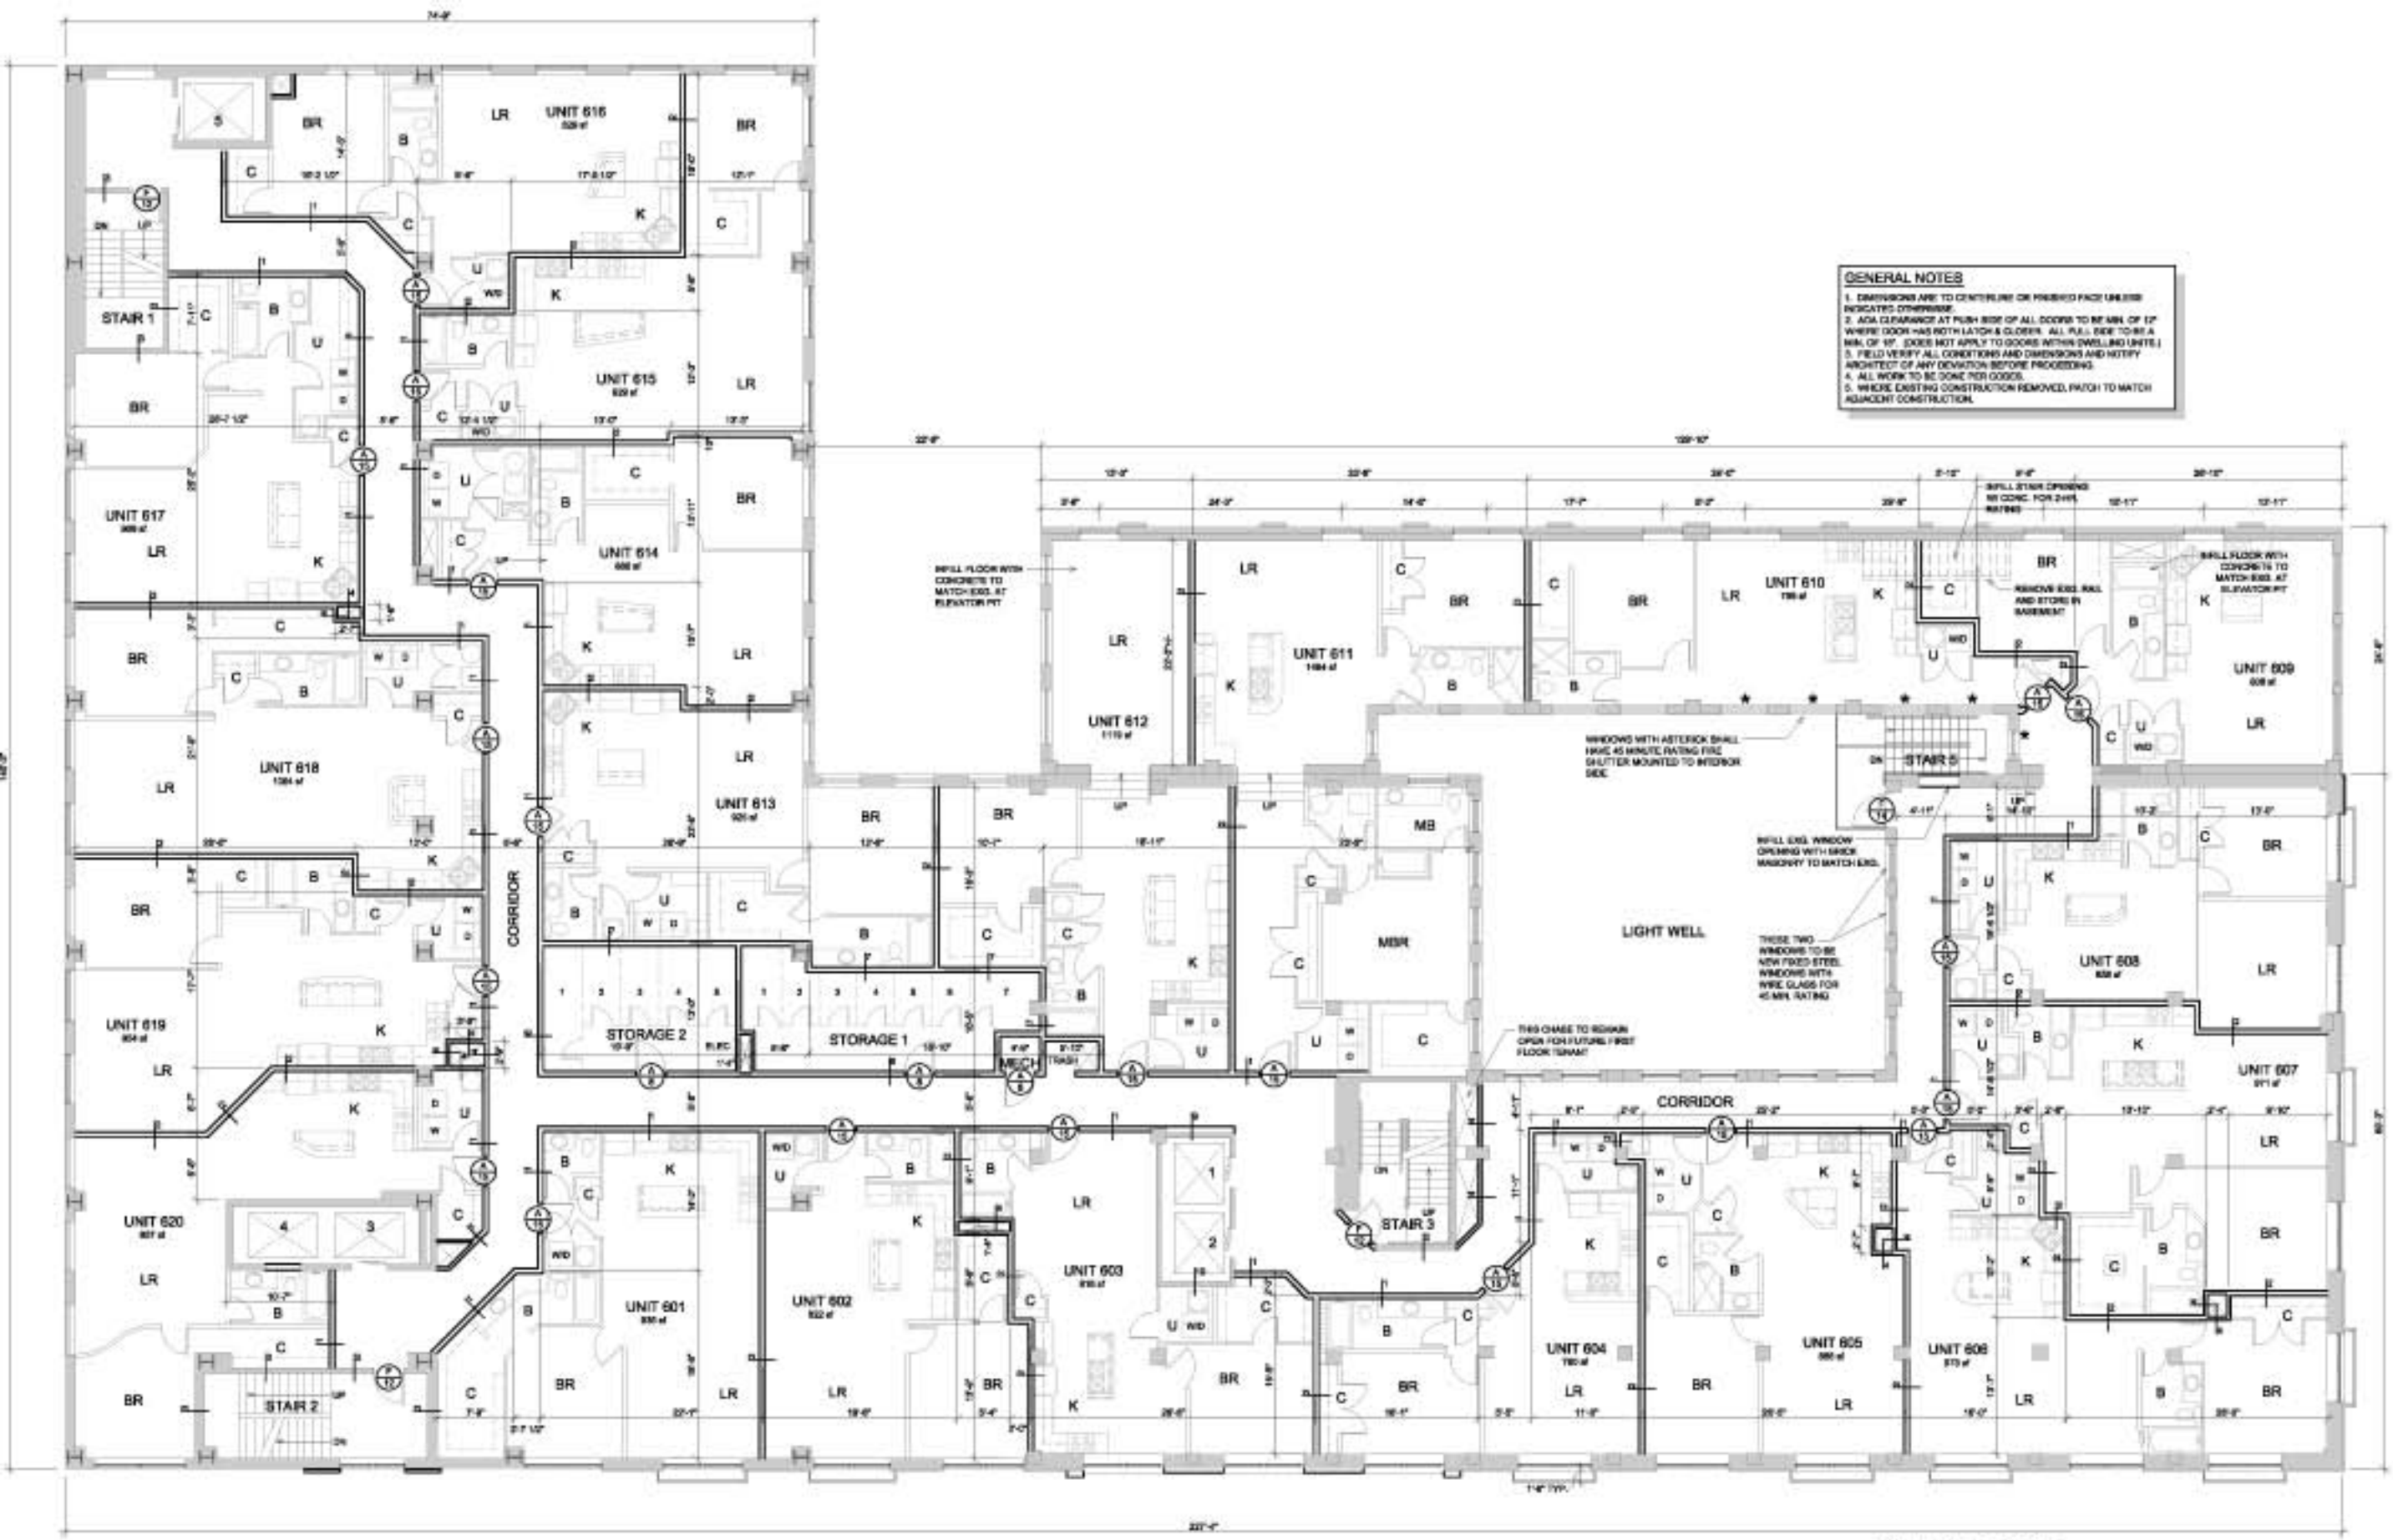


## 6TH FLOOR PLAN

0 8'

**UNIT SUMMARY**
**1 2-BR UNIT**
**19 1-BR UNITS**
**20 UNITS**

SPANGENBERG PHILLIPS ARCHITECTURE
121 N. Mead, Suite 201, Wichita, KS 67202
TEL: 316.267.4002 FAX: 316.267.1509
www.spangenbergphillips.com

**EXCHANGE PLACE RENOVATION**
110 N. MARKET, WICHITA, KS

REVISIONS 13 APR 07
REVISIONS 06 SEPT 06
REVISIONS 31 JULY 06
PRICING REV. 30 MAR 06
PRICING 16 FEB 06

SIXTH FLOOR PLAN

**A1.6**