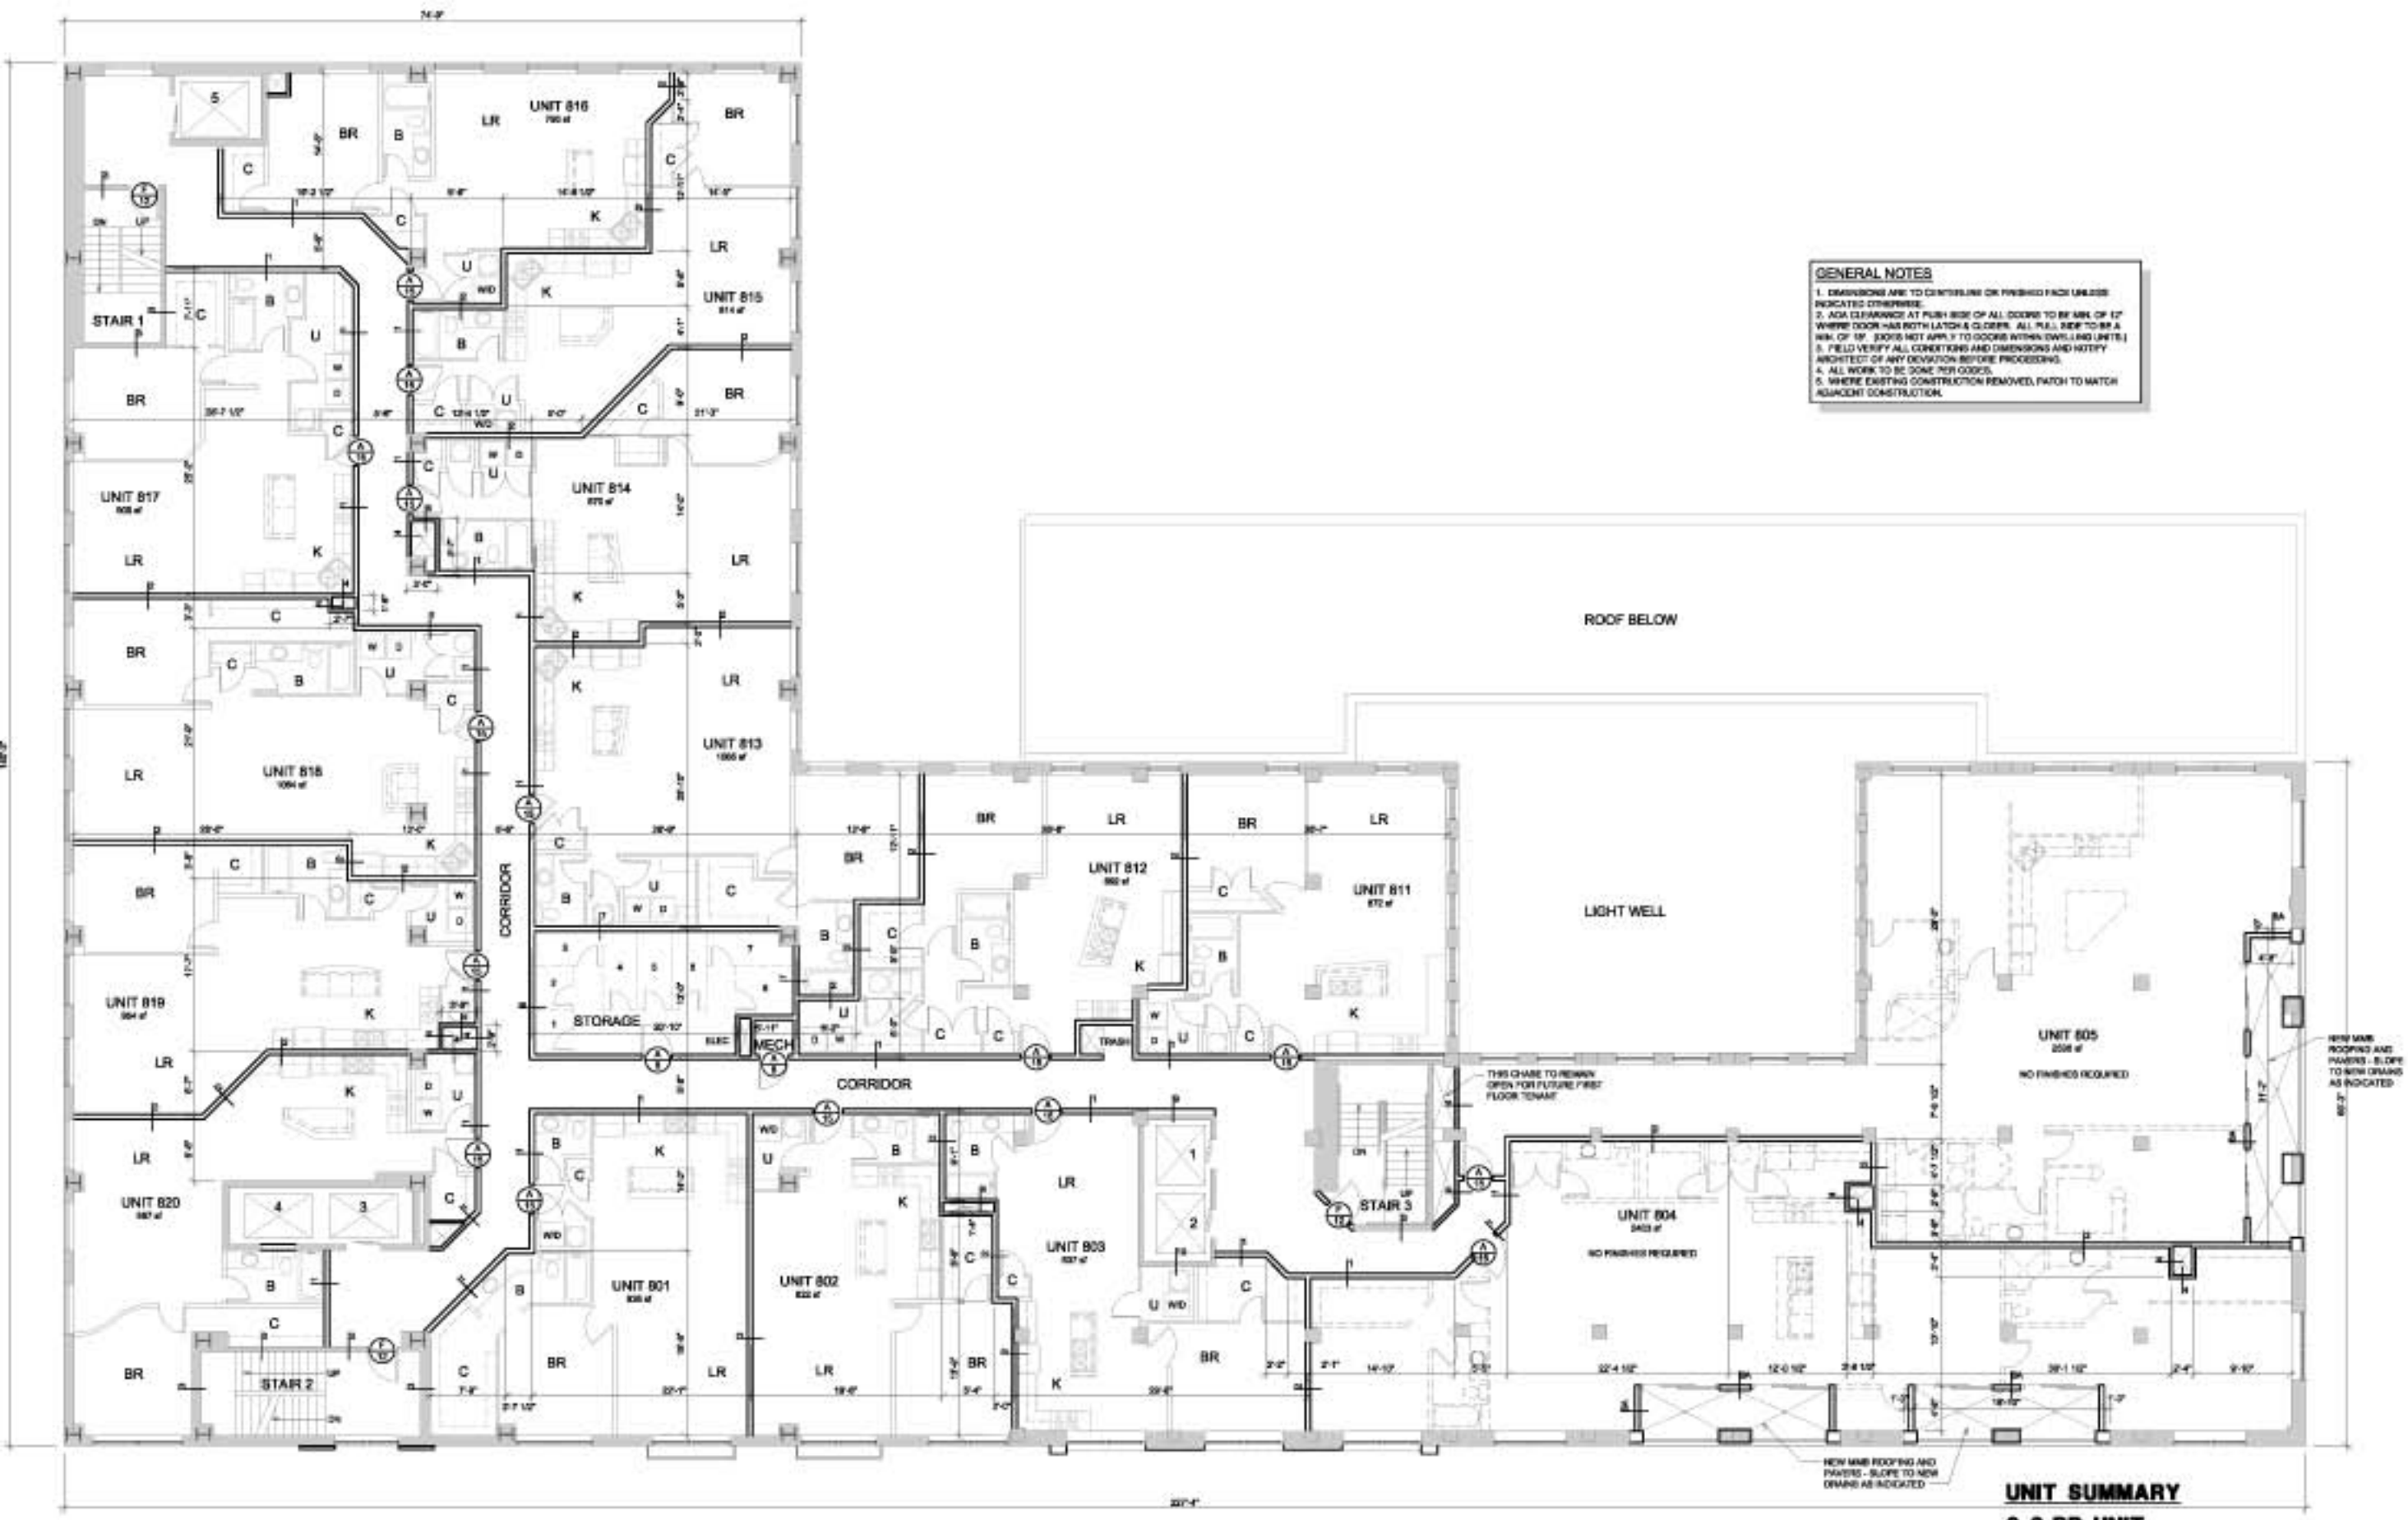

GENERAL NOTES

1. DIMENSIONS ARE TO CENTERLINE OR FINISHED FACE UNLESS INDICATED OTHERWISE.
2. ADA CLEARANCE AT PUSH SIDE OF ALL DOORS TO BE MIN. OF 12" WHERE DOOR HAS BOTH LATCH & CLOSER. ALL PULL SIDE TO BE A MIN. OF 18". [DOES NOT APPL.Y TO DOORS WITHIN DWELLING UNITS.]
3. FIELD VERIFY ALL CONDITIONS AND DIMENSIONS AND NOTIFY ARCHITECT OF ANY DEVIATION BEFORE PROCEEDING.
4. ALL WORK TO BE DONE PER CODES.
5. WHERE EXISTING CONSTRUCTION REMOVED, PATCH TO MATCH ADJACENT CONSTRUCTION.

8TH FLOOR PLAN

0 5'

UNIT SUMMARY

2 2-BR UNIT
13 1-BR UNITS
15 UNITS

SPANGENBERG PHILLIPS ARCHITECTURE
121 N. Mead, Suite 201, Wichita, KS 67202
TEL: 316.267.4002 FAX: 316.267.1509
www.spangenbergphillips.com

EXCHANGE PLACE RENOVATION

110 N. MARKET, WICHITA, KS

REVISIONS 13 APR 07
REVISIONS 06 SEPT 06
REVISIONS 31 JULY 06
PRICING REV. 30 MAR 06
PRICING 16 FEB 06

EIGHTH FLOOR PLAN

A1.8